Name:
Sam Brush
Signature:

Title:
Urban Forest Heath Tech
Phone Number:
905-546-2424 ext. 7375

APPROVED
By Sam Brush at 11:19 am, Apr 21, 2021

Plan is inaccurate as it relates to the location of the 9cm Downy Serviceberry in good condition. tree is 11m (36 feet) from the propertyline. Forestry approves this plan as the tree protection zone of 1.5m is easily obtainable.

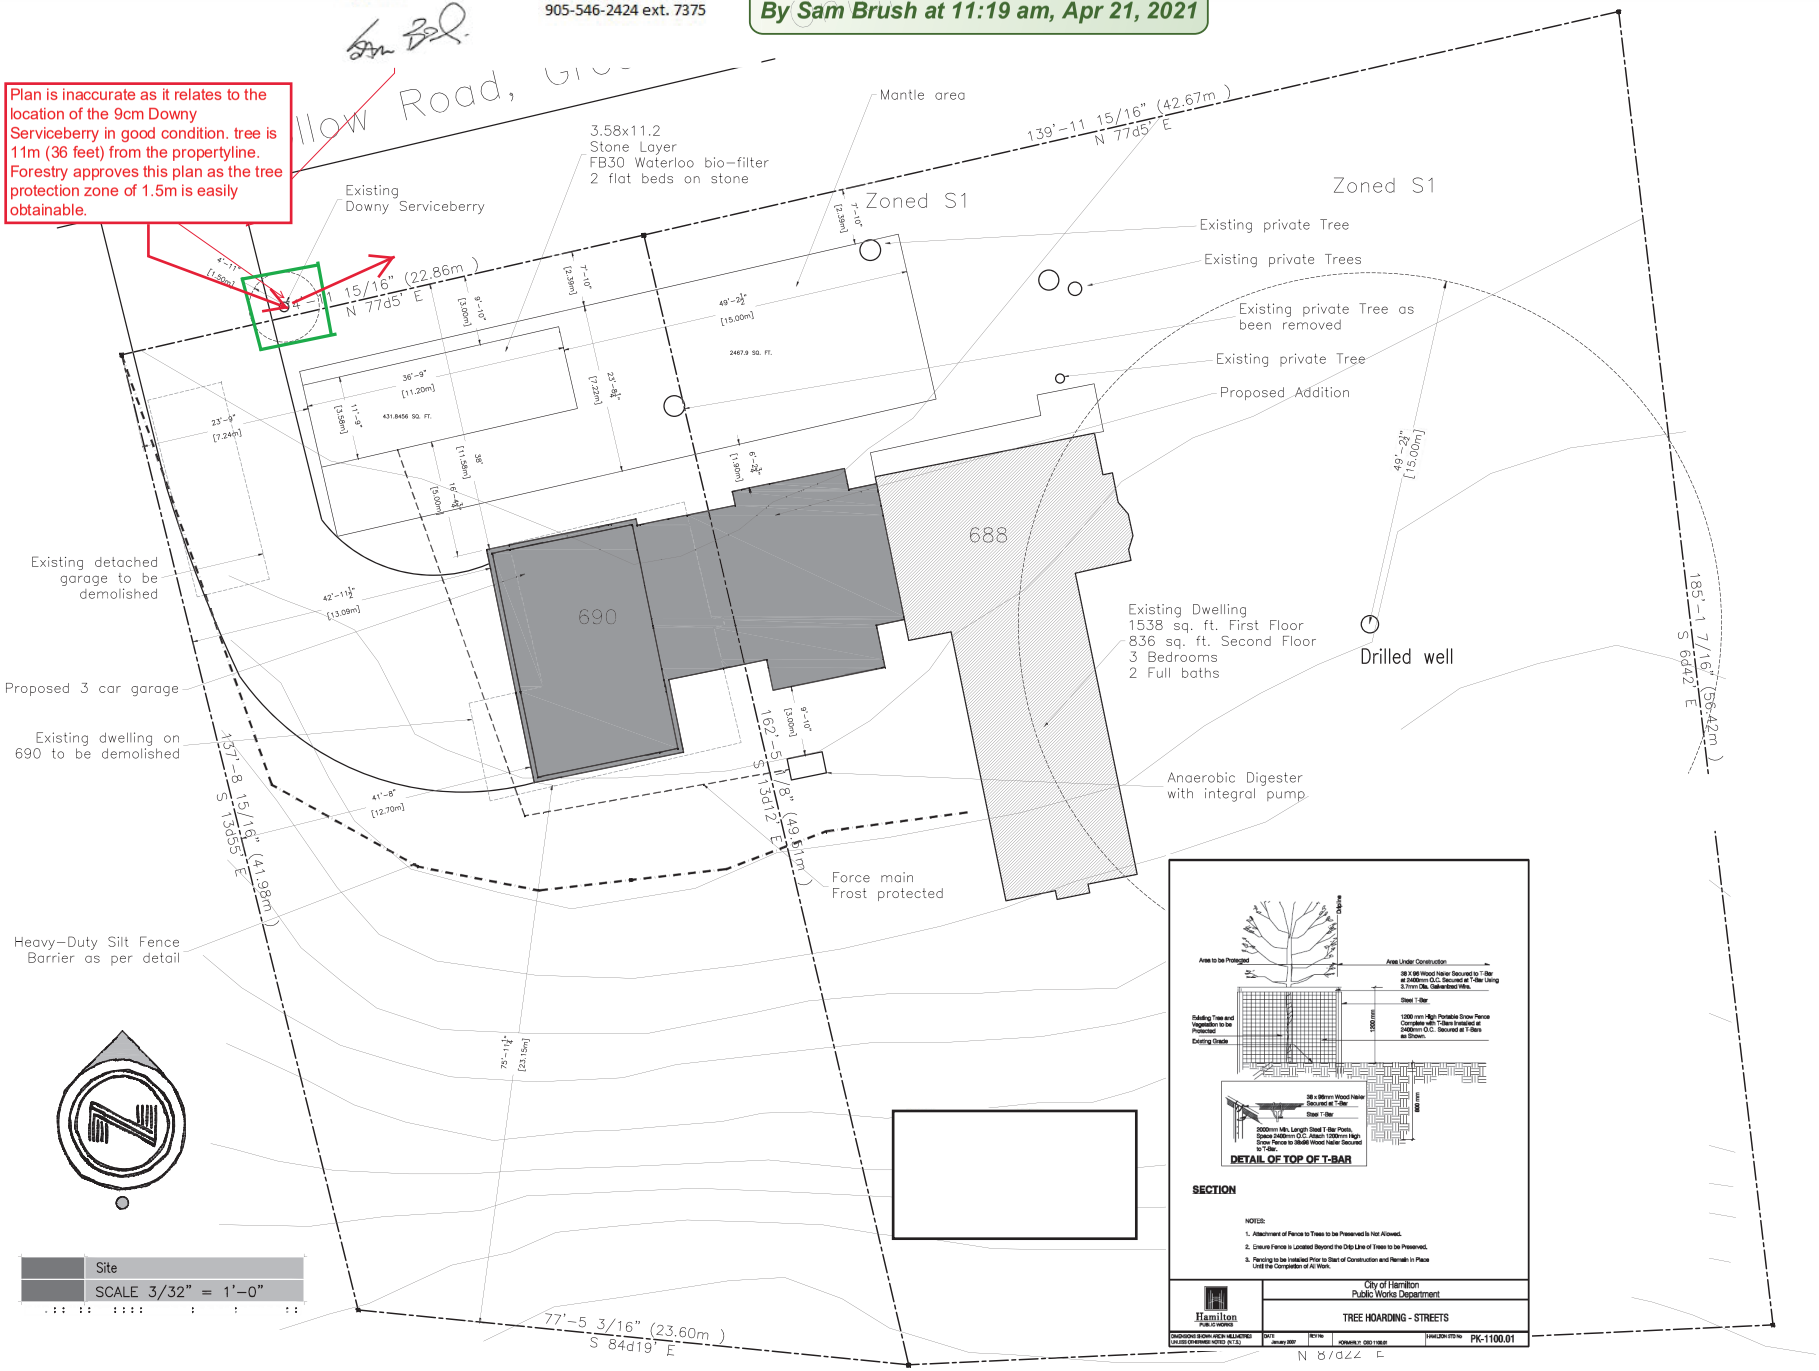

PROJECT 690 Crooks Hollow Road, Dundas Ontario

PROJECT NO: 2020-002

Client: Mr. & Mrs. Sissen

Classification: SMALL BUILDINGS

Original Signature:

28844

ERIC CANTON BCIN#25135

BCIN No. (905) 481 1153

VIRTUAL CREATIONS INC.

WWW.VCINC.CA

ISSUED Mar 25 2021

AT VIRTUAL CREATIONS INC. THE BEST EFFORT HAS BEEN MADE TO RECORD EXISTING BUILDING SITE DATA AND PROVIDE A COMPREHENSIVE SET OF CONSTRUCTION DRAWINGS. HOWEVER, THERE ARE AREAS AT THE TIME OF DESIGNING THAT ARE UNAVAILABLE FOR INACCESSIBLE. WITH THE OWNER CO-OPERATION WITH A BUILDER CONTRACTOR THESE ISSUES CAN BE EASILY RESOLVED. IT IS THE CONTRACTORS RESPONSIBILITY TO USE FIGURED DIMENSIONS IN PREFERENCE TO SCALING. VERIFY AND CHECK ALL DIMENSIONS PRIOR TO AND DURING CONSTRUCTION. SUBMIT SHOP DRAWINGS OF ALL PREFABRICATED STRUCTURAL COMPONENTS TO THE ENGINEER FOR REVIEW BEFORE FABRICATION. ALL DRAWINGS ARE THE SOLE PROPERTY AND COPYRIGHT OF VIRTUAL CREATIONS INC. ANY REPRODUCTION, USE OR BE AUTHORIZED BY VIRTUAL CREATIONS INC OR PURCHASED PERSON (VIRTUAL CREATIONS INC. DIRECTIVE) CONSTRUCTION. ALL DESIGNS AND DRAWINGS ARE THE SOLE PROPERTY AND COPYRIGHT OF VIRTUAL CREATIONS INC. ANY REPRODUCTION, USE OR BE AUTHORIZED BY VIRTUAL CREATIONS INC OR PURCHASED PERSON (VIRTUAL CREATIONS INC. DIRECTIVE)

SP1-0